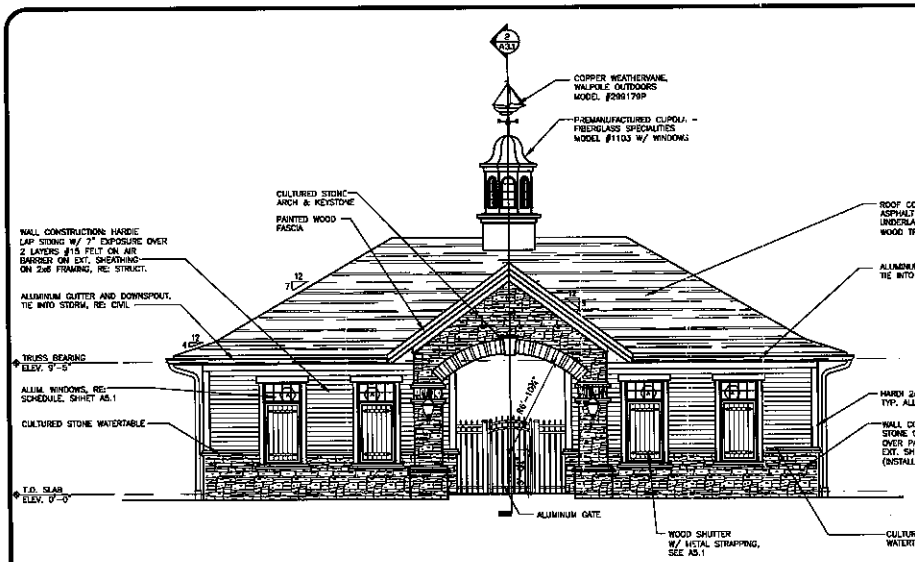

5 FRONT ELEVATION
SCALE: 1/4" = 1' - 0"

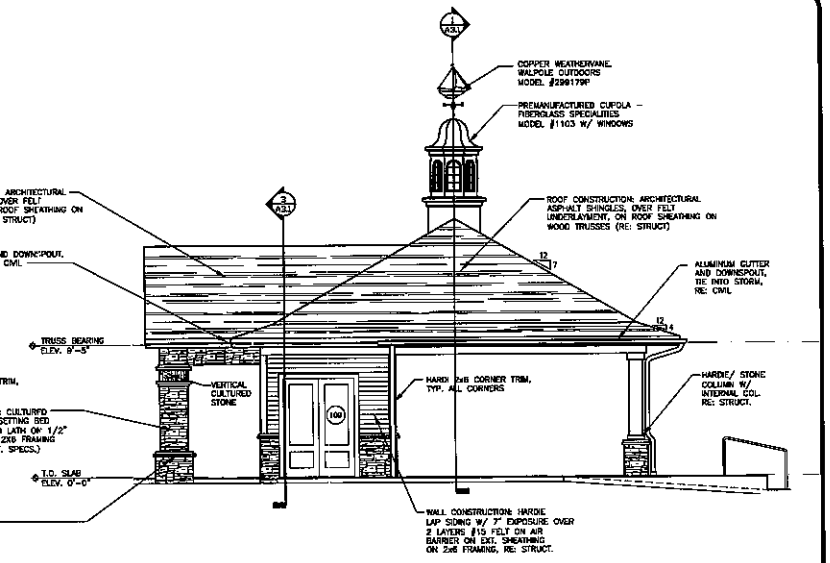

7 RIGHT SIDE ELEVATION
SCALE: 1/4" = 1' - 0"

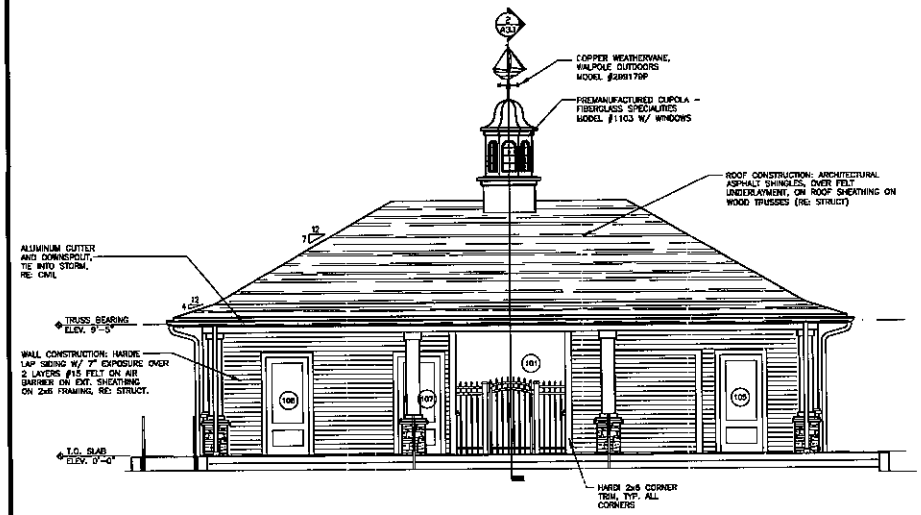

13 REAR ELEVATION
SCALE: 1/4" = 1' - 0"

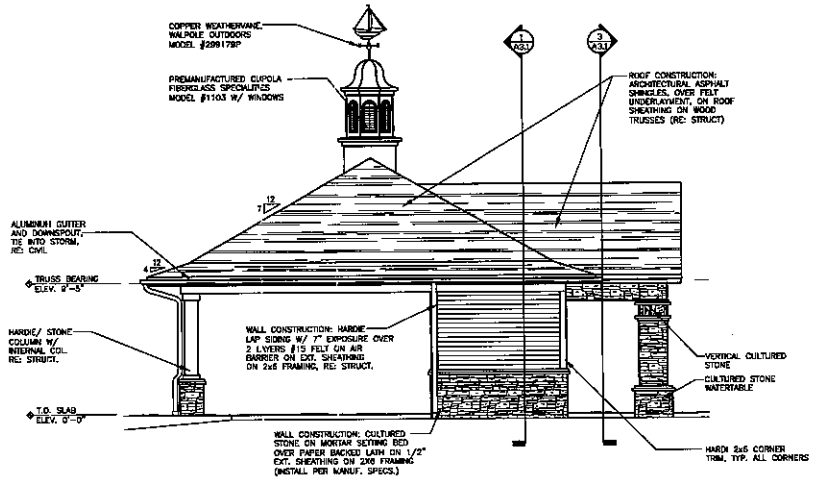

15 LEFT SIDE ELEVATION
SCALE: 1/4" = 1' - 0"

NOTE:
THE CULTURED STONE SHALL BE RED ROCK COUNTRY LEDGESTONE W/ CHUNKS BY OWNES CORNING CULTURED STONE

REVISIONS

NO.	DATE	DESCRIPTION	BY

THIS DRAWING IS AN INSTRUMENT OF SERVICE AND THE PROPERTY OF BASHAM DESIGN GROUP, INC. SHALL REMAIN THEIR PROPERTY. THE USE OF THIS DRAWING IS RESTRICTED TO THE ORIGINAL SITE FOR WHICH IT IS PREPARED AND PUBLICATION THEREOF IS EXPRESSLY LIMITED TO SUCH USE.

STONEBRIDGE
DEVELOPED BY:
Chapel Creek Community Development District

ELEVATIONS

BASHAM & LUCAS DESIGN GROUP, INC.
PLANNING • ARCHITECTURE • LANDSCAPE
7645 GATE PARKWAY, #201
JACKSONVILLE, FLORIDA 32256
(904) 731-2323 FAX (904) 731-2699
Website: www.bashamlucas.com
Lic. No.: AA26000586

DRAWN BY PEJ
CHECKED BY MTL
DATE 08-06-12
JOB NO. 12-09
SHEET NO. A2.1